"DRAFT FOR DISCUSSION"

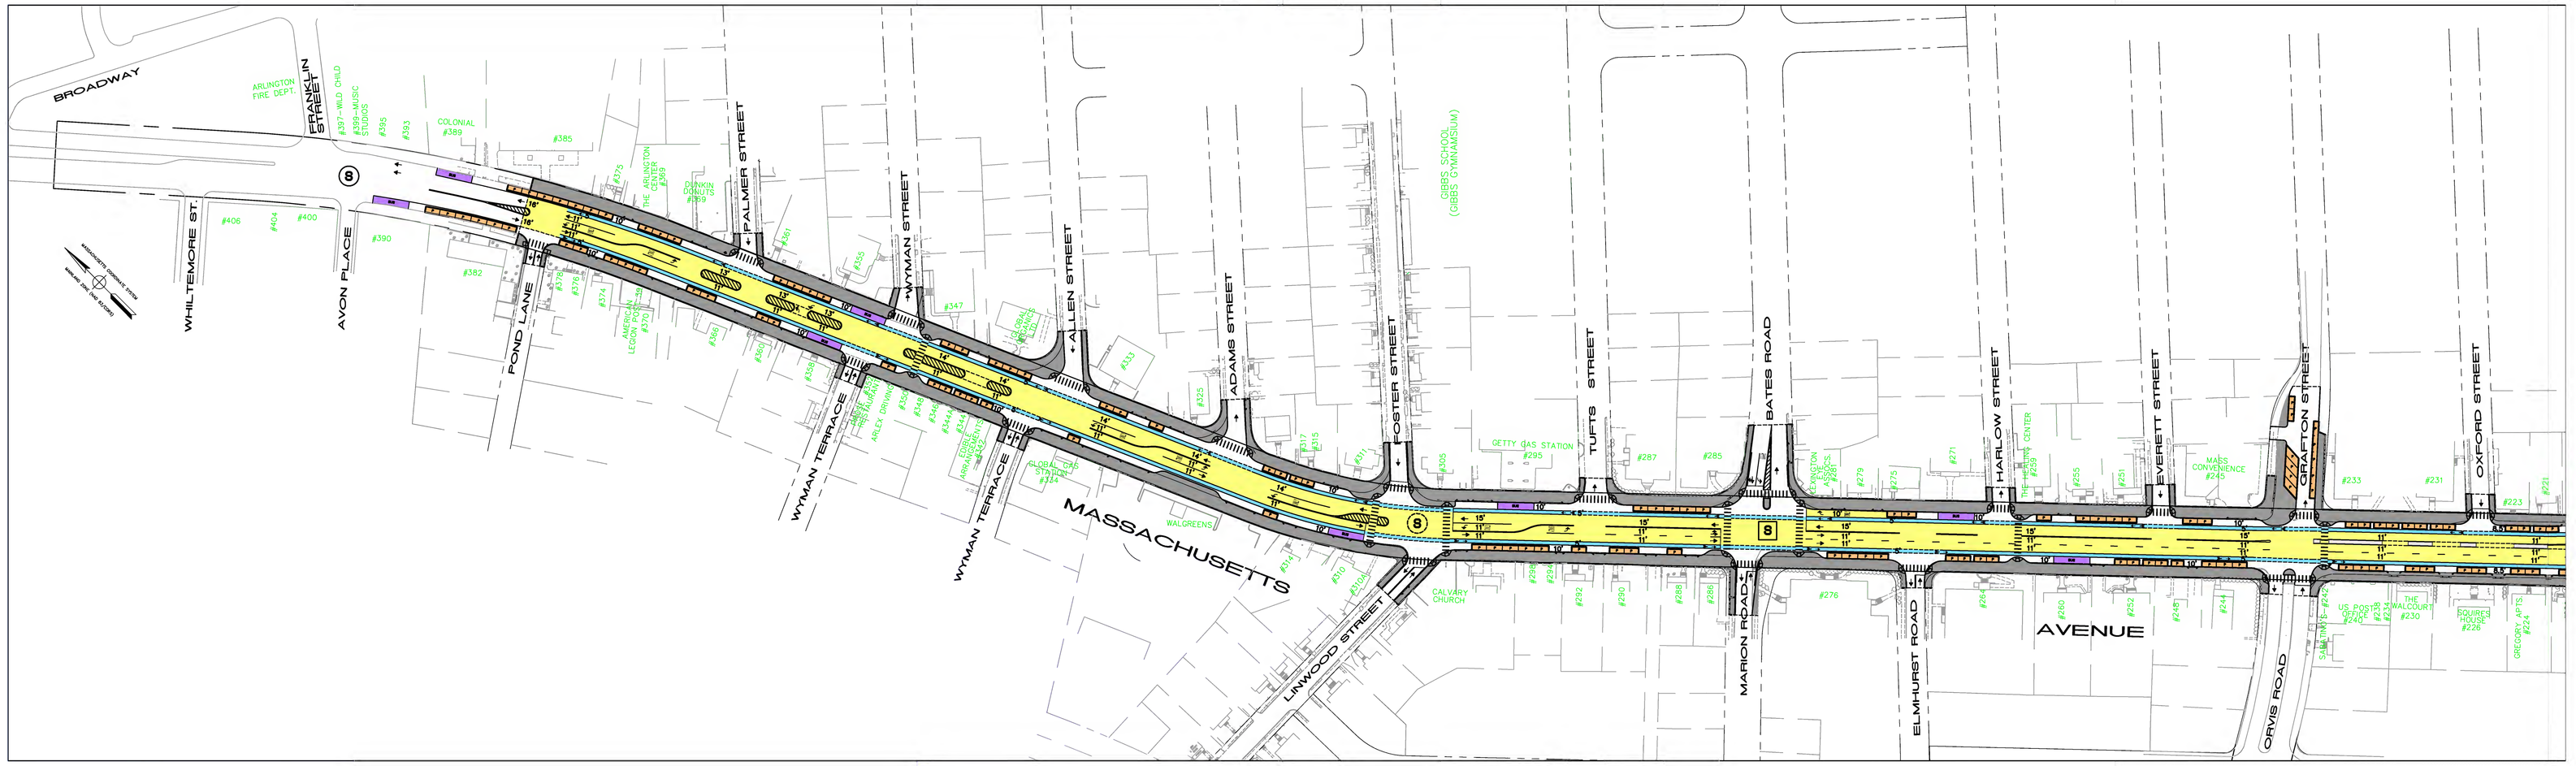

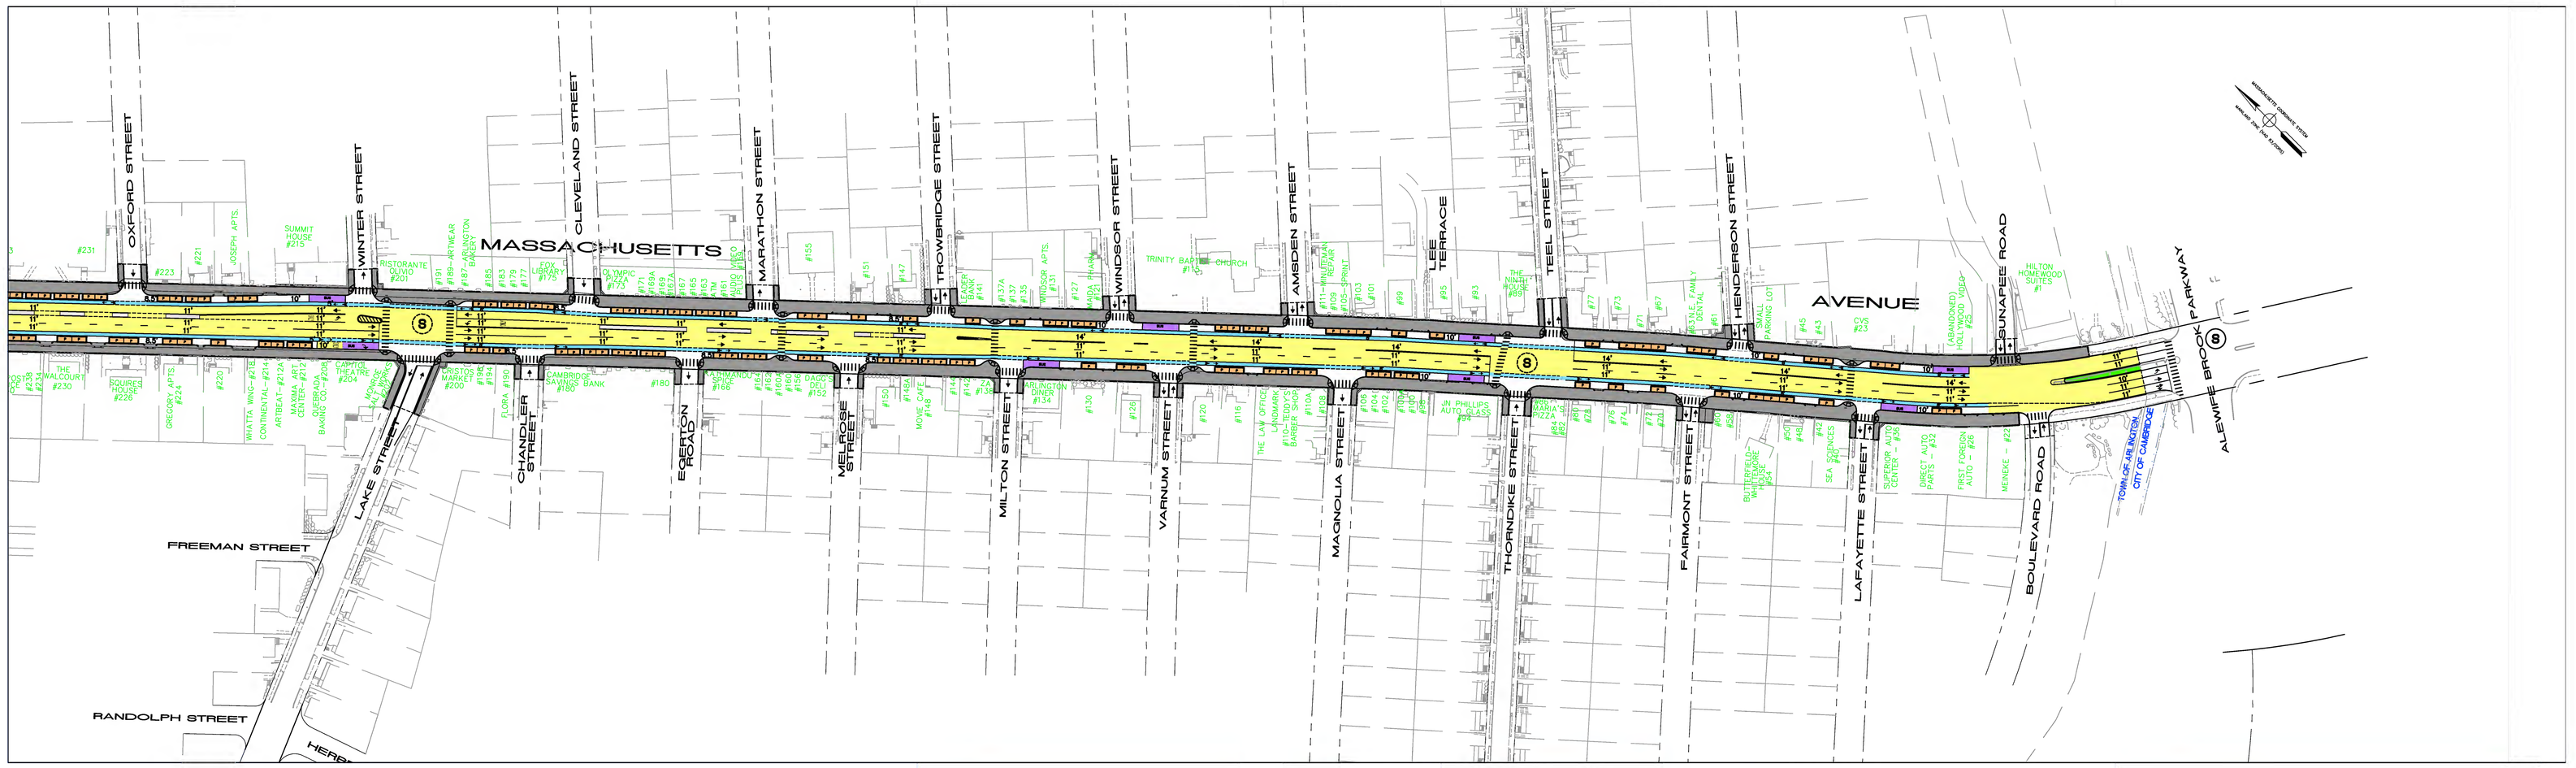

ENGINEERS
FST
Since 1914
FAY, SPOFFORD & THORNDIKE
5 BURLINGTON WOODS

Massachusetts Ave. Corridor Project - Phase 1
Preliminary Alignment and Pavement Marking Plan

September 16, 2010

Town of Arlington, Massachusetts

0 80 200 400

Scale: 1"=80'

Legend:

- = Direction of Travel
- = Bike Lanes
- = Travel Lanes
- = Landscaped Median
- = Sidewalk Area / Raised Island
- = Crosswalks
- = Parking
- = Bus Stops
- = Flush Textured Median
- = Existing Traffic Signal
- = Modified Traffic Signal
- = Proposed New Traffic Signal